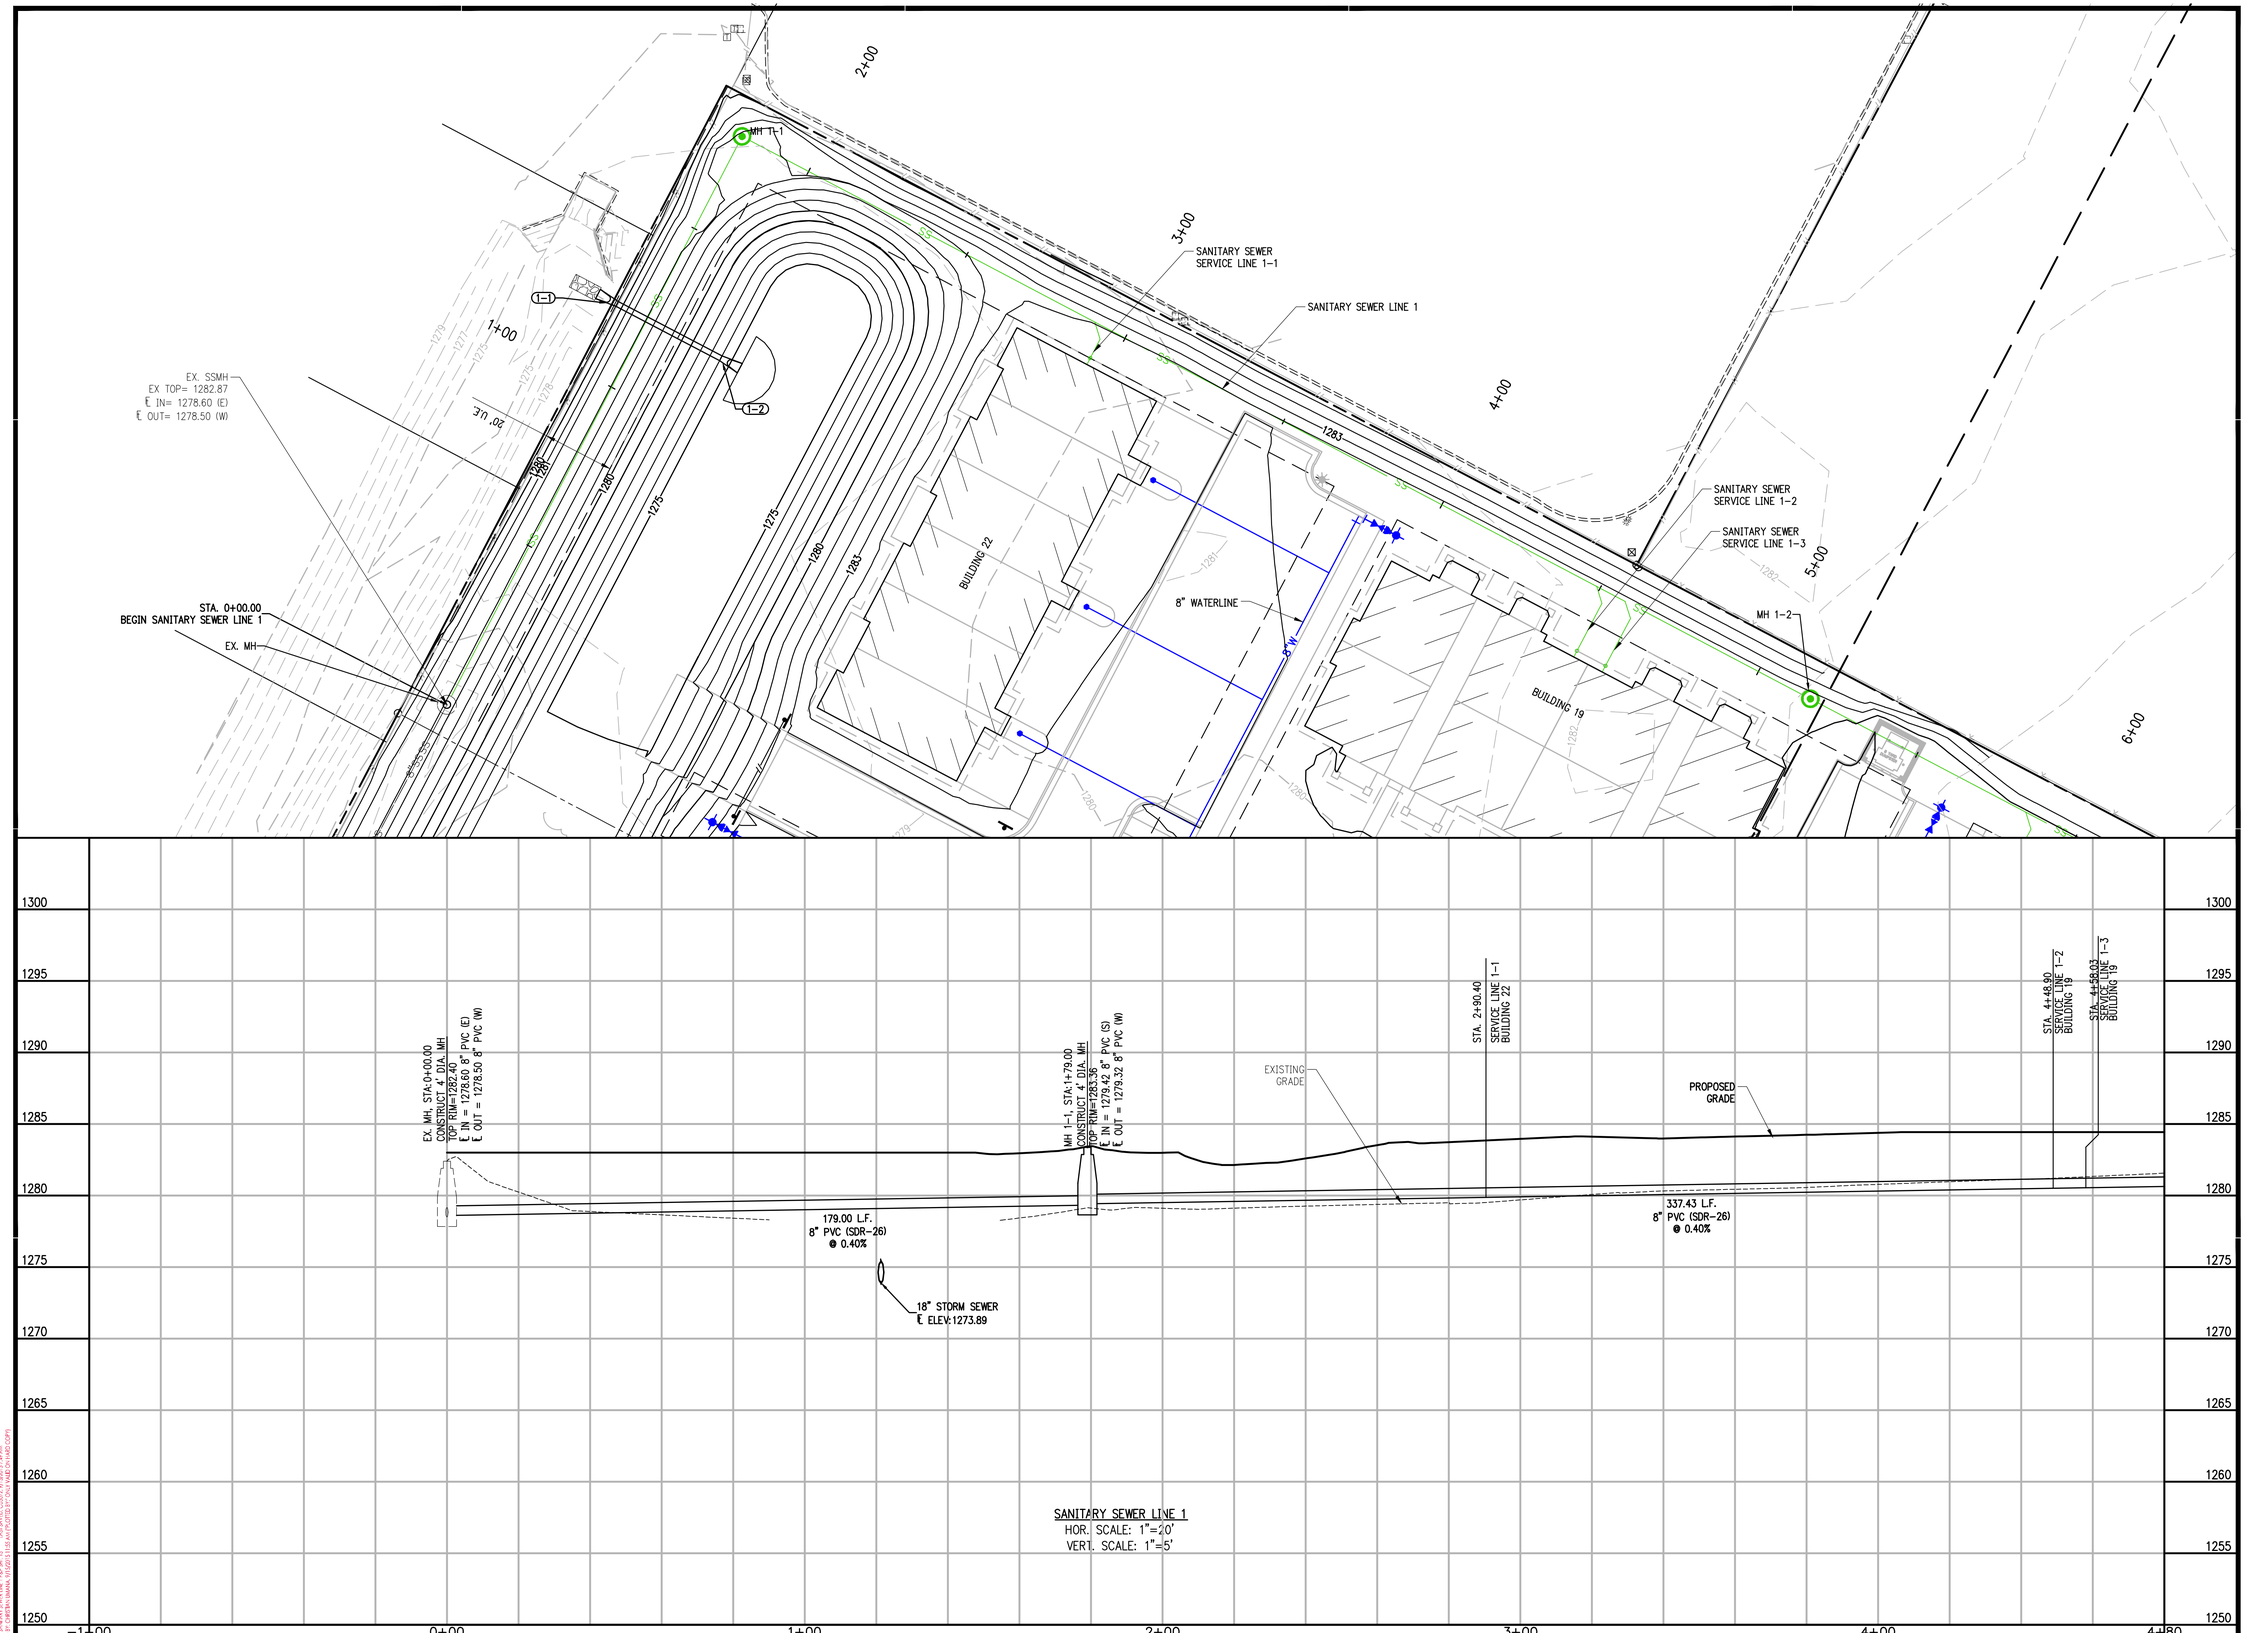

SANITARY SEWER LINE 1
HOR. SCALE: 1"=20'
VERT. SCALE: 1"=5'

901 N. 47th St., Suite 200
Rogers, Arkansas 72756
Crafton Tull
architecture | engineering | surveying
479.636.4838 t 479.631.6224 f
www.craftontull.com

CERTIFICATE OF AUTHORIZATION:

CERTIFICATE OF AUTHORIZATION
CRAFTON, TULL & ASSOCIATES, INC.
No. 109
ARKANSAS ENGINEER

GRAPHIC SCALE IN FEET
20' 0 20'

TOWNE PARK @ HAR-BER

TONTITOWN ARKANSAS

Key Plan

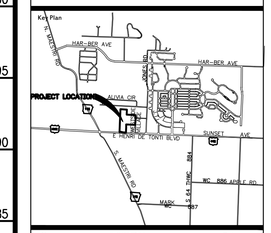

No.	Description	Date

This document, and the ideas and designs incorporated herein, as an instrument of professional service, is the property of Crafton, Tull & Associates, Inc., and is not to be used, in whole or in part, for any other project, without the written authorization of Crafton, Tull & Associates, Inc.

PROJECT NO: 15106700
ISSUE DATE: 8/28/2015
CONTACT: Z. JOHNSTON
CHECKED BY:

PRELIMINARY PLANS

THIS DOCUMENT IS PRELIMINARY IN NATURE AND IS NOT A FINAL, SIGNED AND SEALED DOCUMENT

NOT FOR CONSTRUCTION · REVIEW SET · NOT FOR CONSTRUCTION · REVIEW SET ·

© 2015 Crafton, Tull & Associates, Inc.

SANITARY SEWER LINE 1 P&P

C-201