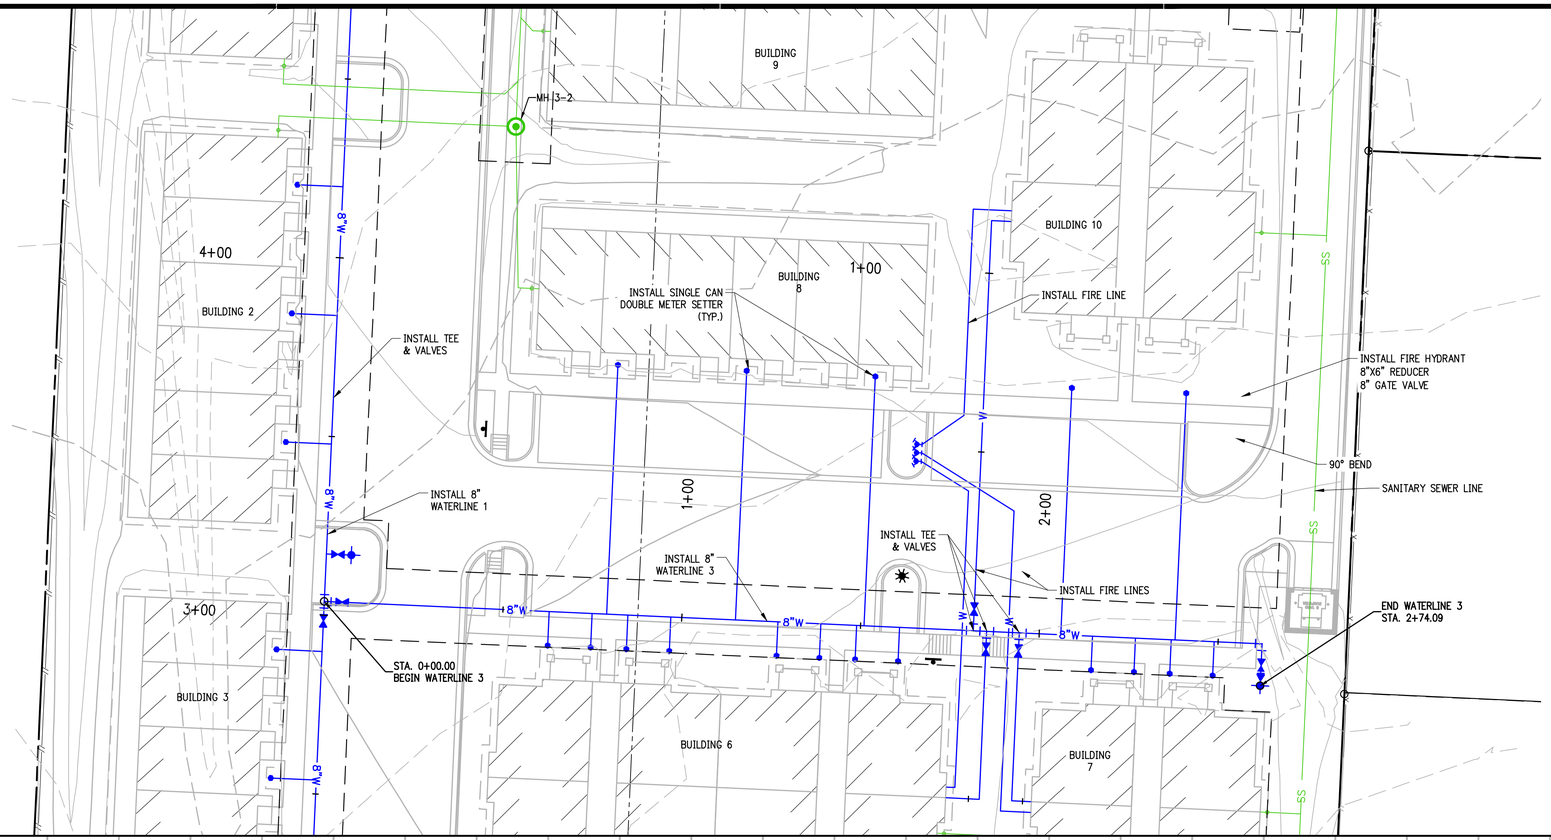

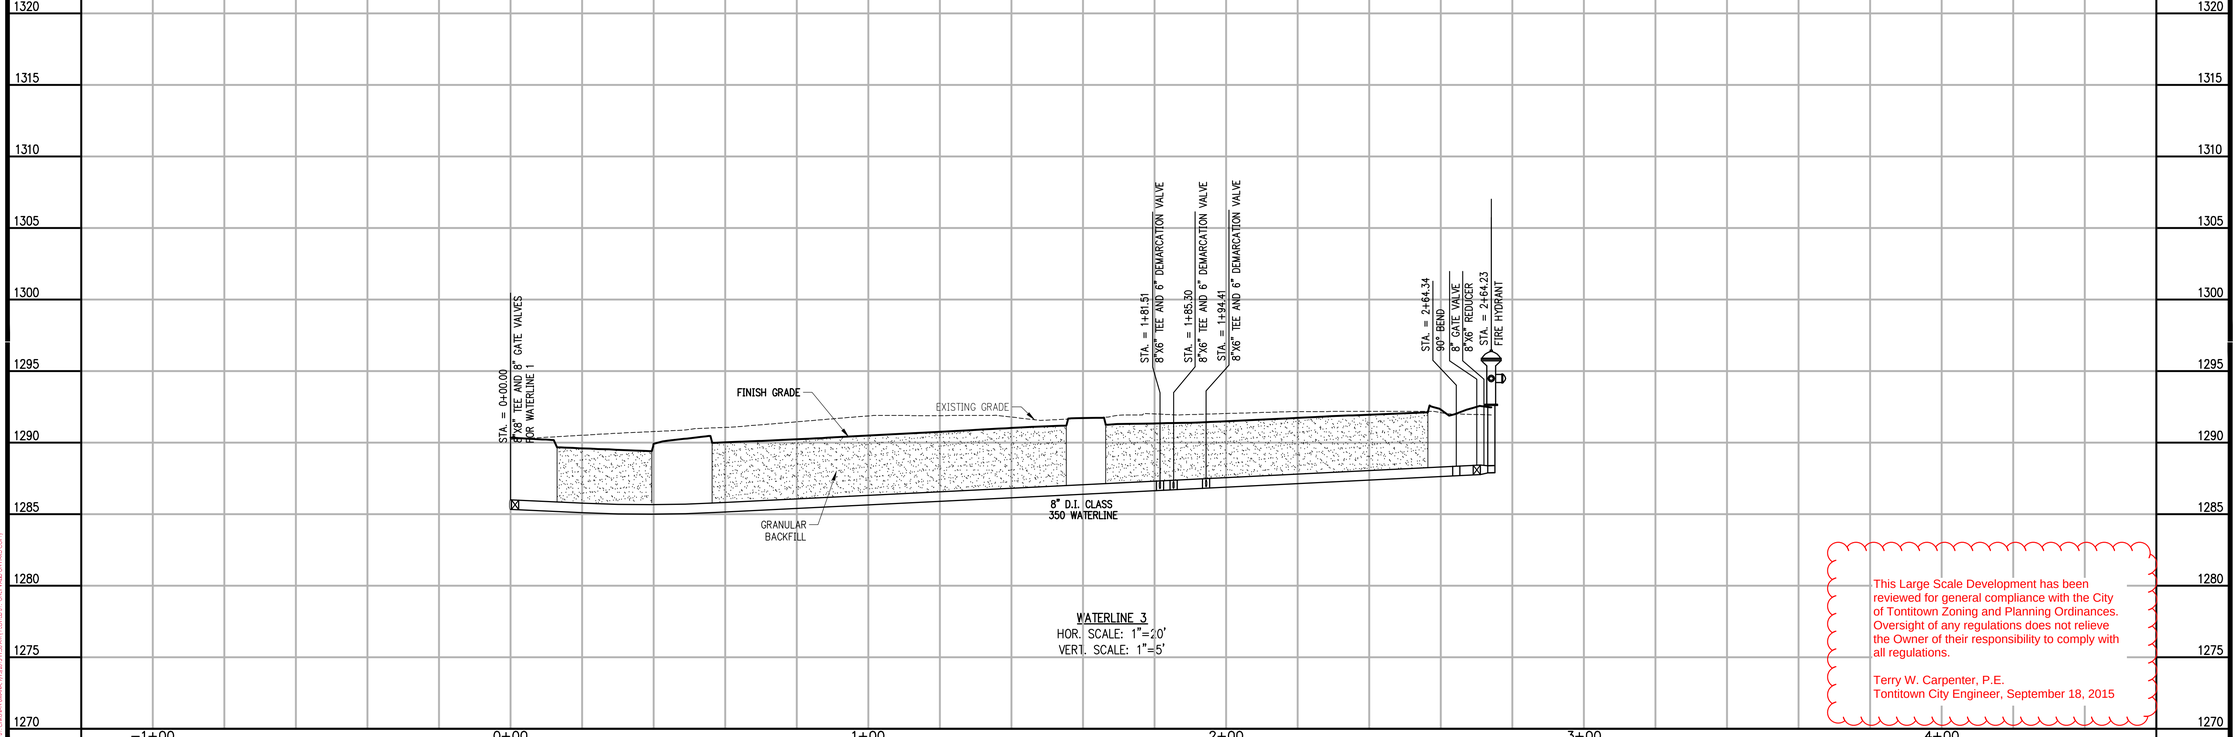

WATERLINE 3
HOR. SCALE: 1"=20'
VERT. SCALE: 1"=5'

This Large Scale Development has been reviewed for general compliance with the City of Tontitown Zoning and Planning Ordinances. Oversight of any regulations does not relieve the Owner of their responsibility to comply with all regulations.

Terry W. Carpenter, P.E.
Tontitown City Engineer, September 18, 2015

901 N. 47th St., Suite 200
Rogers, Arkansas 72756
Crafton Tull
architecture | engineering | surveying
479.636.4838 t 479.631.6224 f
www.craftontull.com

CERTIFICATE OF AUTHORIZATION:
CERTIFICATE OF AUTHORIZATION — CRAFTON, TULL & ASSOCIATES, INC. No. 109 — ARKANSAS ENGINEER

GRAPHIC SCALE IN FEET
20' 0 20'

TOWNE PARK @ HAR-BER

TONTITOWN ARKANSAS

Key Plan

No.	Description	Date

This document, and the ideas and designs incorporated herein, as an instrument of professional service, is the property of Crafton, Tull & Associates, Inc., and is not to be used, in whole or in part, for any other project, without the written authorization of Crafton, Tull & Associates, Inc.

PROJECT NO: 15106700
ISSUE DATE: 8/28/2015
CONTACT: Z. JOHNSTON
CHECKED BY:

PRELIMINARY PLANS

NOT FOR CONSTRUCTION — REVIEW SET

THIS DOCUMENT IS PRELIMINARY IN NATURE AND IS NOT A FINAL, SIGNED AND SEALED DOCUMENT

© 2015 Crafton, Tull & Associates, Inc.

WATERLINE 3 P&P

C-217

DRAWING G:\15106700 TONTITOWN CDC SHOP\WATER\W-3.DWG
LAYOUT: W-3 BEAR PLAN PAP-4 LAST SAVED: C.CRTW, 9/18/2015 9:55:04 AM
PLOTTED BY CARPENTER, TERRY ON 9/18/2015 9:55:41 AM PLOT SCALE: 1=1 LAST SAVED: 9/18/2015