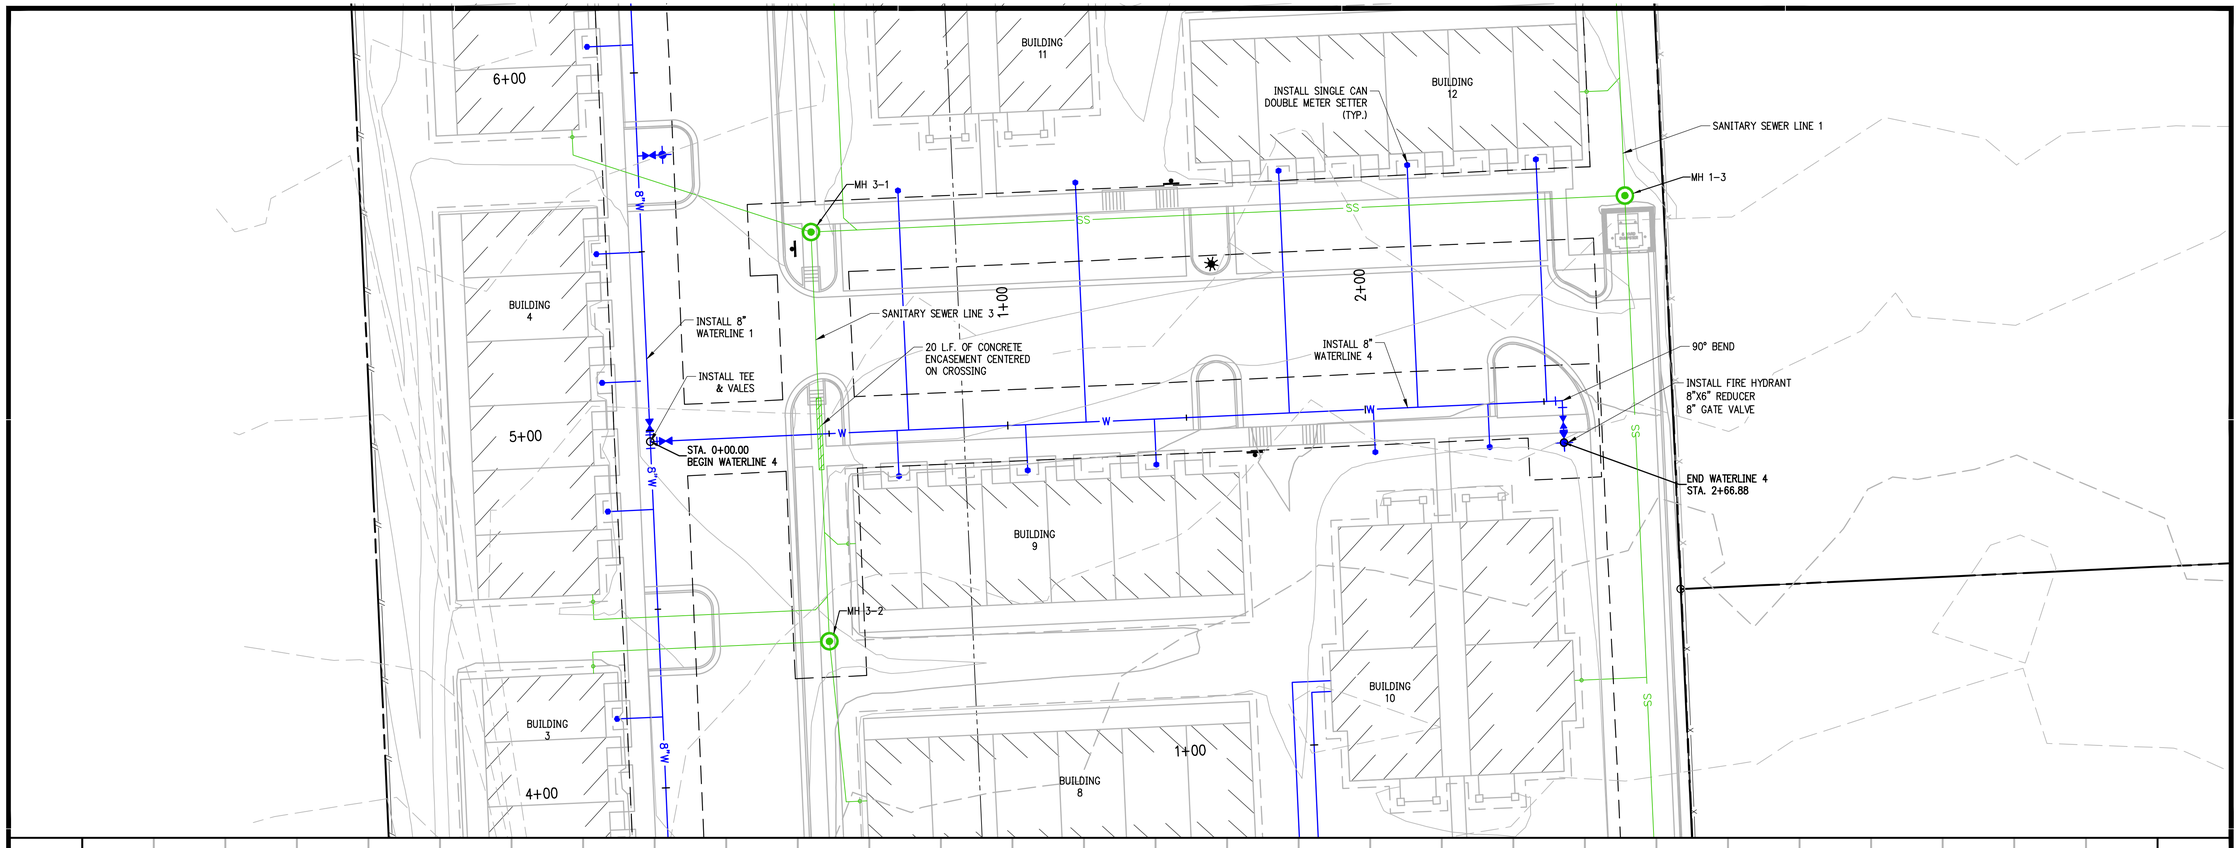

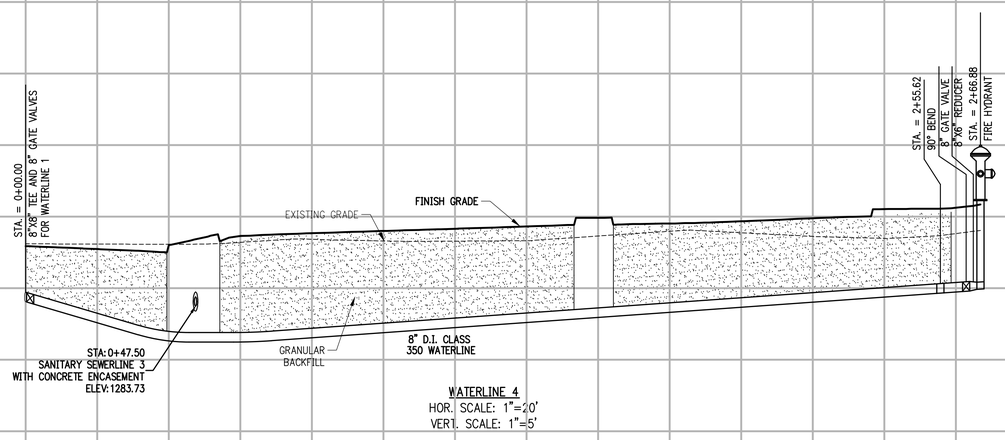

WATERLINE 4
HOR. SCALE: 1"=20'
VERT. SCALE: 1"=5'

This Large Scale Development has been reviewed for general compliance with the City of Tontitown Zoning and Planning Ordinances. Oversight of any regulations does not relieve the Owner of their responsibility to comply with all regulations.

Terry W. Carpenter, P.E.
Tontitown City Engineer, September 18, 2015

901 N. 47th St., Suite 200
Rogers, Arkansas 72756
Crafton Tull
architecture | engineering | surveying
479.636.4838 t 479.631.6224 f
www.craftontull.com

CERTIFICATE OF AUTHORIZATION:
CERTIFICATE OF AUTHORIZATION
CRAFTON, TULL & ASSOCIATES, INC.
No. 109
ARKANSAS ENGINEER

GRAPHIC SCALE IN FEET
20' 0 20'

TOWNE PARK @ HAR-BER

TONTITOWN ARKANSAS

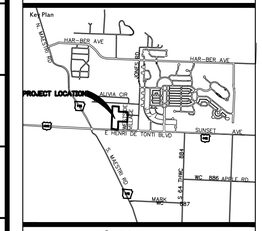

No.	Description	Date

This document, and the ideas and designs incorporated herein, as an instrument of professional service, is the property of Crafton, Tull & Associates, Inc., and is not to be used, in whole or in part, for any other project, without the written authorization of Crafton, Tull & Associates, Inc.

PROJECT NO: 15106700
ISSUE DATE: 8/28/2015
CONTACT: Z. JOHNSTON
CHECKED BY:

PRELIMINARY PLANS

NOT FOR CONSTRUCTION · REVIEW SET · NOT FOR CONSTRUCTION · REVIEW SET ·

THIS DOCUMENT IS PRELIMINARY IN NATURE AND IS NOT A FINAL, SIGNED AND SEALED DOCUMENT

© 2015 Crafton, Tull & Associates, Inc.

WATERLINE 4 P&P

C-218

DRAWING G:\15106700 TONTITOWN CDC\ENGINEERING\PLANS\WATERLINE 4 P&P.DWG
LAYOUT: WATERLINE 4 P&P (MP 7) LAST SAVED: 9/1/2015 10:55 AM
PLOTTED: 9/1/2015 10:55 AM BY: ZACHARY JOHNSTON