Luminaire Schedule

Symbol	Label	Image	Quantity	Manufacturer	Catalog Number	Description	Lamp	Filename	Light Loss Factor	Wattage
	A		3	Lithonia Lighting	OLW 31	LED GENERAL PURPOSE WALLPACK WITH TYPE III OPTICS; Scaled From LTL25215	LED	OLW_31.ies	0.8	44.2

Luminaire Locations

No.	Label	Location X	Location Y	MH	Orientation
1	A	74.69	50.22	10.00	0.00
4	A	24.94	50.27	10.00	0.00
5	A	100.19	25.00	10.00	90.00

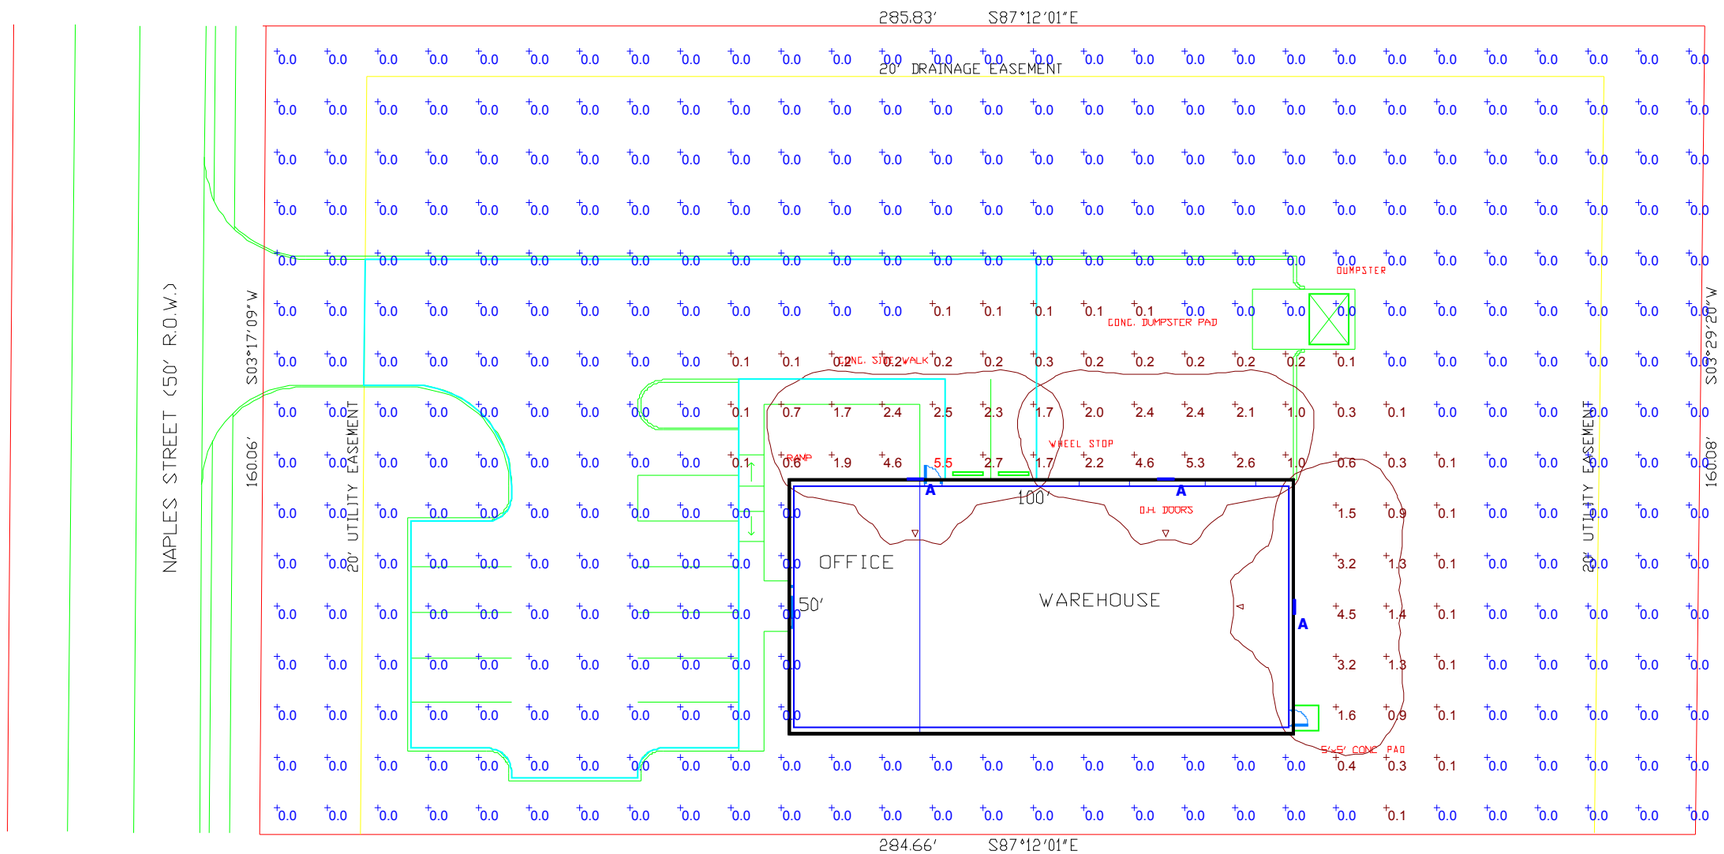

Plan View
Scale - 1" = 30'

AUTOMATIC DOOR SALES & SERVICE
SITE LIGHTING

Designer

Date
10/20/2015
Scale
Not to Scale
Drawing No.

Summary