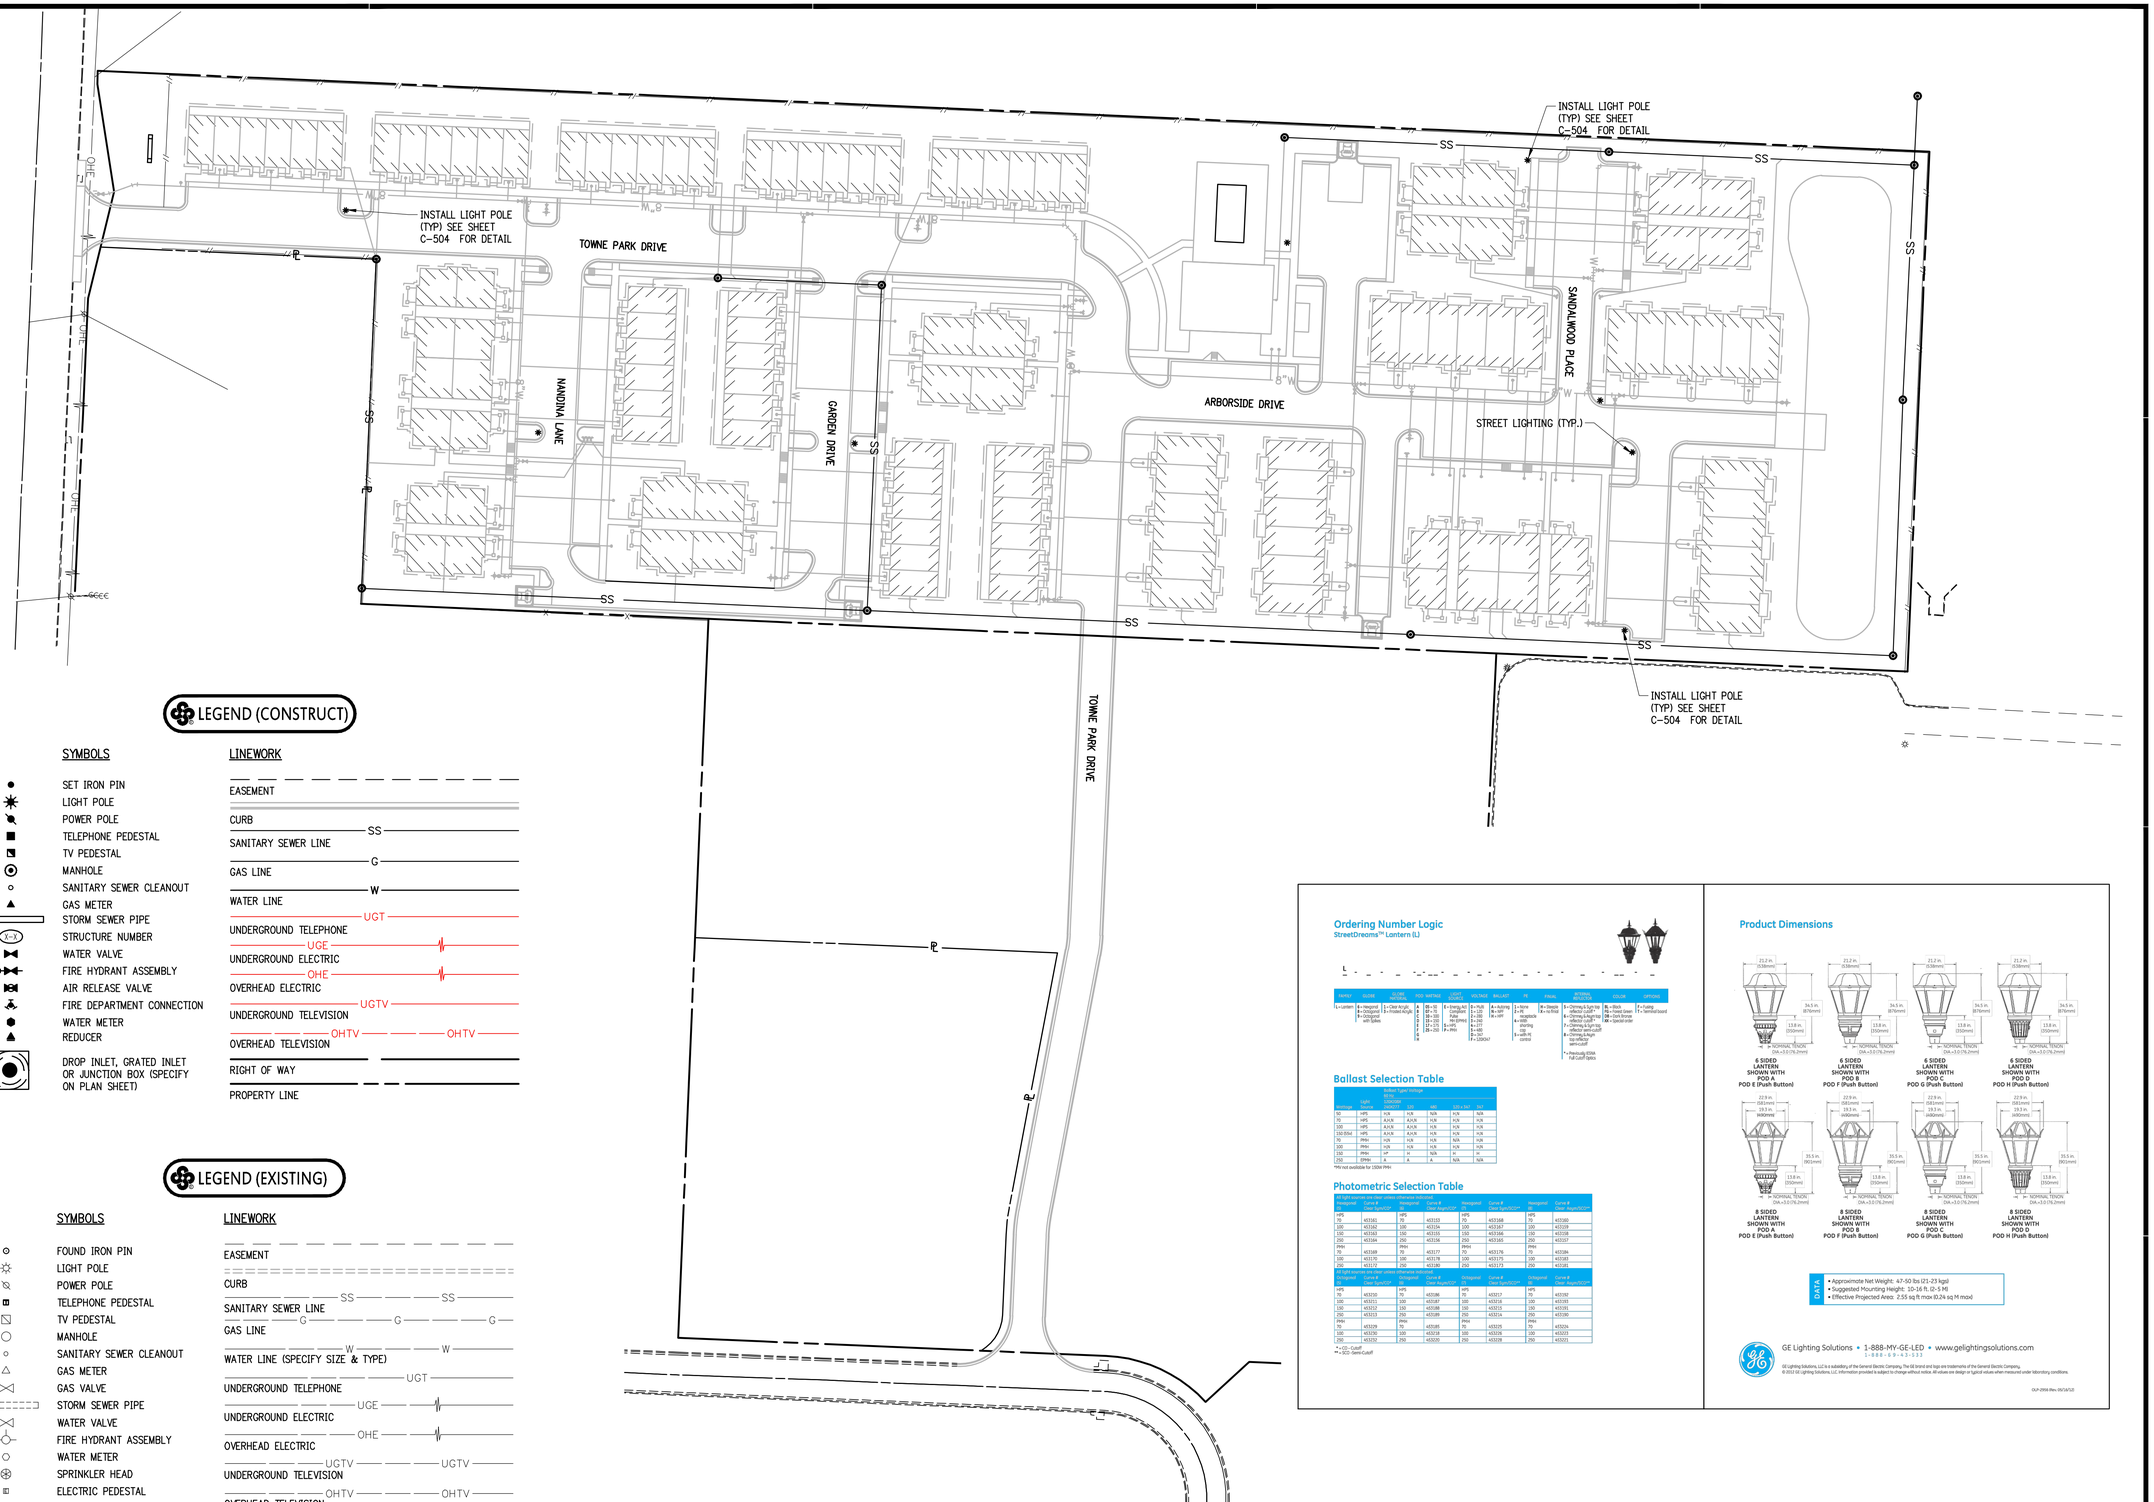

LEGEND (CONSTRUCT)

SYMBOLS

- SET IRON PIN
- LIGHT POLE
- POWER POLE
- TELEPHONE PEDESTAL
- TV PEDESTAL
- MANHOLE
- SANITARY SEWER CLEANOUT
- GAS METER
- STORM SEWER PIPE
- STRUCTURE NUMBER
- WATER VALVE
- FIRE HYDRANT ASSEMBLY
- AIR RELEASE VALVE
- FIRE DEPARTMENT CONNECTION
- WATER METER
- REDUCER
- DROP INLET, GRATED INLET OR JUNCTION BOX (SPECIFY ON PLAN SHEET)

LINEWORK

- EASEMENT
- CURB
- SS — SANITARY SEWER LINE
- G — GAS LINE
- W — WATER LINE
- UGT — UNDERGROUND TELEPHONE
- UGE — UNDERGROUND ELECTRIC
- OHE — OVERHEAD ELECTRIC
- UGTV — UNDERGROUND TELEVISION
- OHTV — OVERHEAD TELEVISION
- RIGHT OF WAY
- PROPERTY LINE

LEGEND (EXISTING)

SYMBOLS

- FOUND IRON PIN
- LIGHT POLE
- POWER POLE
- TELEPHONE PEDESTAL
- TV PEDESTAL
- MANHOLE
- SANITARY SEWER CLEANOUT
- GAS METER
- GAS VALVE
- STORM SEWER PIPE
- WATER VALVE
- FIRE HYDRANT ASSEMBLY
- WATER METER
- SPRINKLER HEAD
- ELECTRIC PEDESTAL
- DROP INLET

LINEWORK

- EASEMENT
- CURB
- SS — SANITARY SEWER LINE
- G — GAS LINE
- W — WATER LINE (SPECIFY SIZE & TYPE)
- UGT — UNDERGROUND TELEPHONE
- UGE — UNDERGROUND ELECTRIC
- OHE — OVERHEAD ELECTRIC
- UGTV — UNDERGROUND TELEVISION
- OHTV — OVERHEAD TELEVISION
- RIGHT OF WAY

Ordering Number Logic

StreetDreams™ Lantern (L)

L - - -